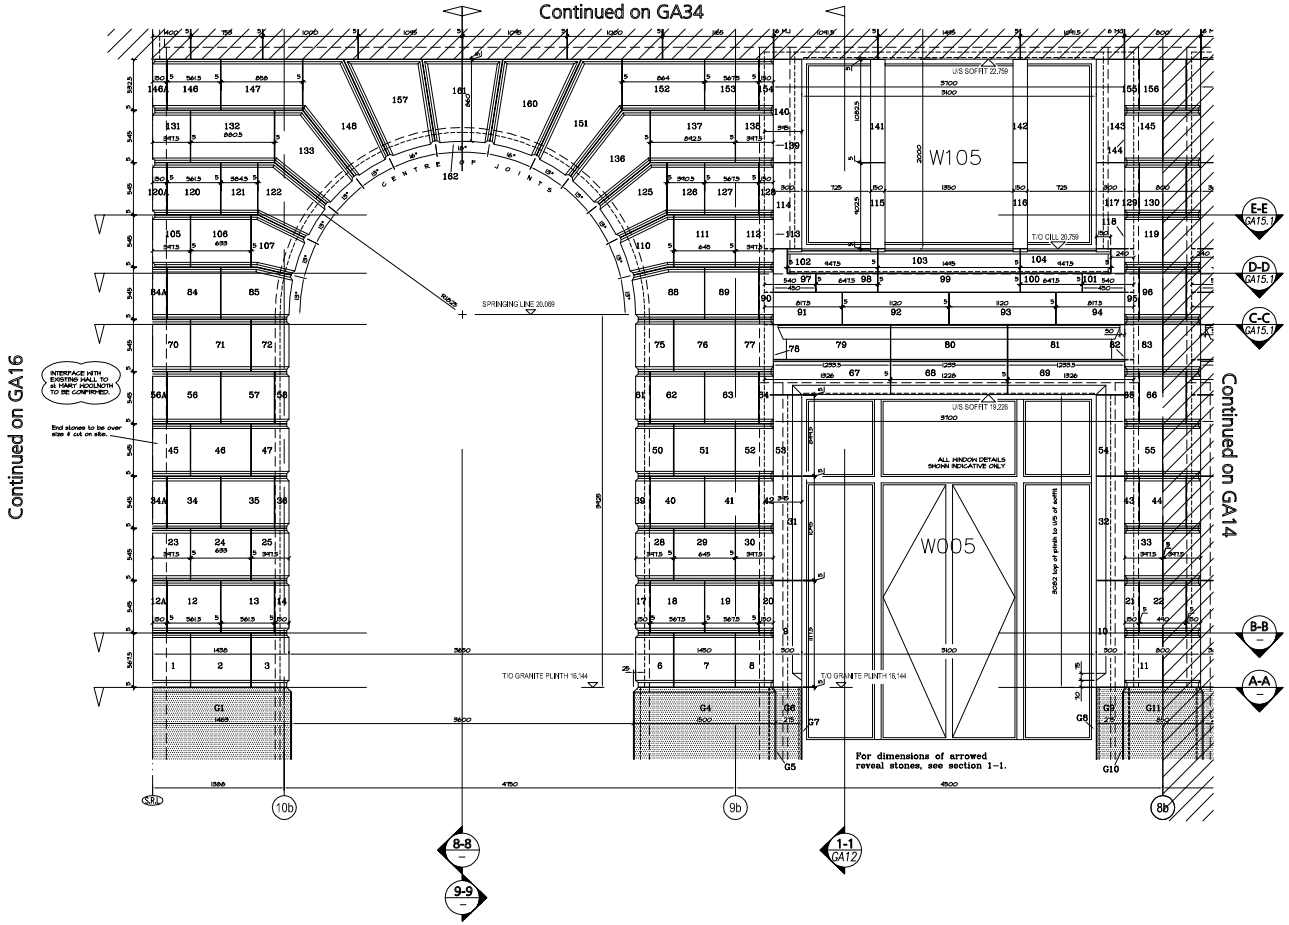

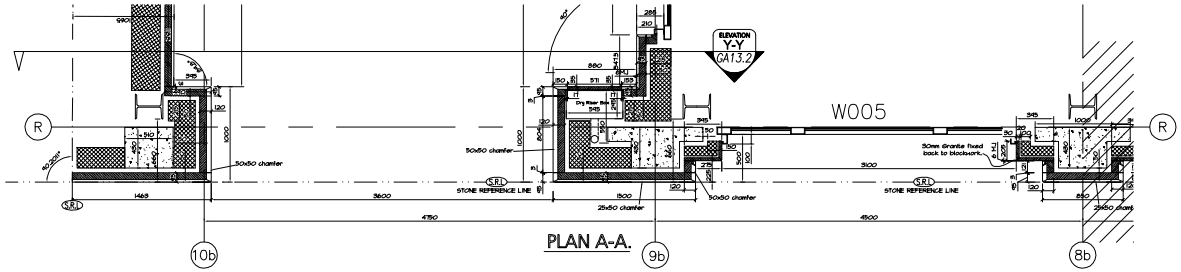

PLAN A-A.

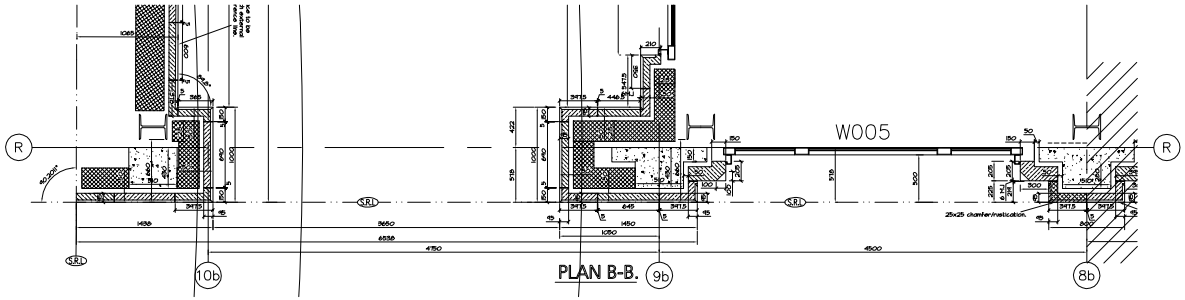

PLAN B-B.

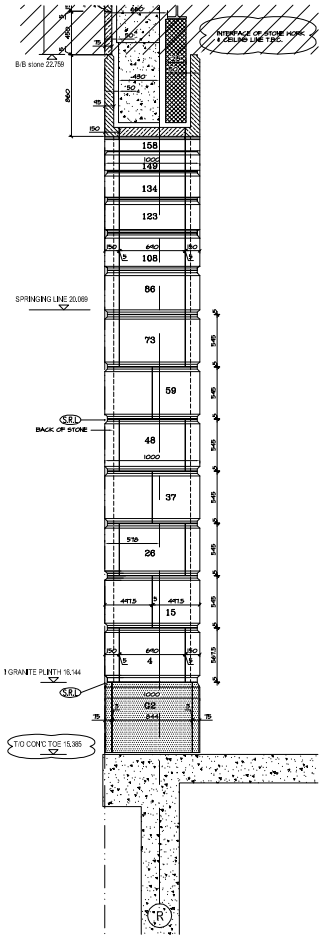

SECTION 8-8.

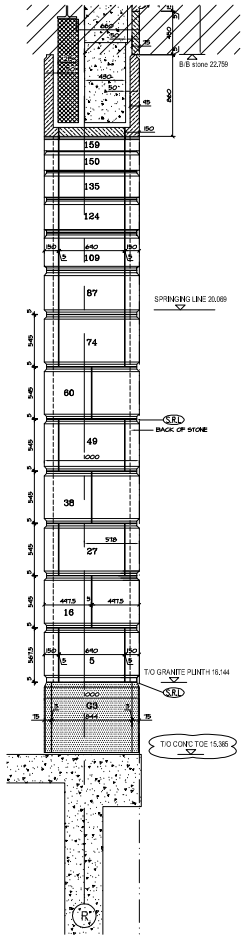

SECTION 9-9.

ALL STONE NUMBERS PREFIXED 15/1,2,3....

STATUS

FOR APPROVAL

These drawings have been prepared in accordance with BS8298 1994 Design & Installation of Natural Stone Cladding and Lining.

CDM REGULATIONS
DESIGN RISK ASSESSMENT
The size and shape of individual stones for this project have been designed to satisfy the overall design requirements for the building.
All persons handling and installing such stones should be aware that there are risks associated with this type of work, which cannot be designed out.

Risk: Injury

Risk Reduction:
Fixers must be suitably experienced in the handling of stones and employ lifting methods appropriate to the size and shape of the stone.
Access and working platforms must be to the standard required by current legislation.
Reference must always be made to COSSH information for the materials being used.

= TO BE CONFIRMED

500 Net Stone sizes

500 Gross overall sizes including joints

Rev.	Date.	Comments.
A	04/12/01	General update and stone numbers added.

BISHOP DEVELOPMENTS LTD
18-22 NORTHDOWN STREET
LONDON
WC2R 0AA
TEL: 020 7713 0490 FAX: 020 7278 1594

Key Plan

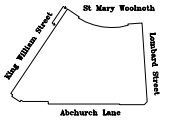

DRAWN BY
stewart design (uk) limited
3 clarendon court, park street, chaibury, chipping norton, oxon, uk, OX7 3PT
tel: +44 (0) 1608 811500 fax: +44 (0) 1608 811700
e-mail : design@stewartdesign.co.uk website : www.stewartdesign.co.uk

Contract Title: 10-15 Lombard Street

Drawing Title: King William St Elevation Grids 10b to 8b Ground to 1st Floor

Scale: 1:20 @ A0
Date: August 2001
Drawn: E.Abbott
Drawing No: GA15 rev A

Architects: Sidell Gibson Partnership TEL: 0171 588 6000 FAX: 0171 588 6004