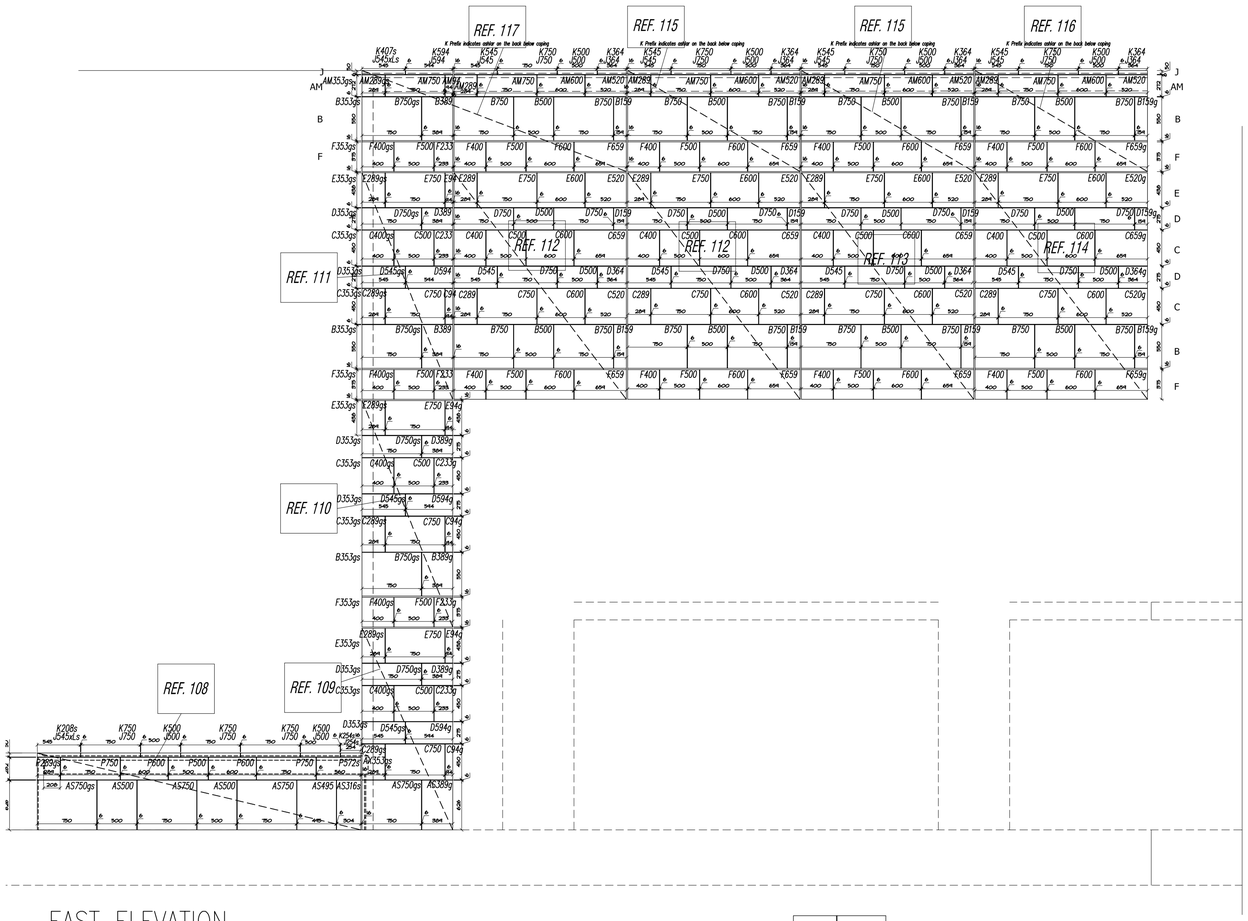

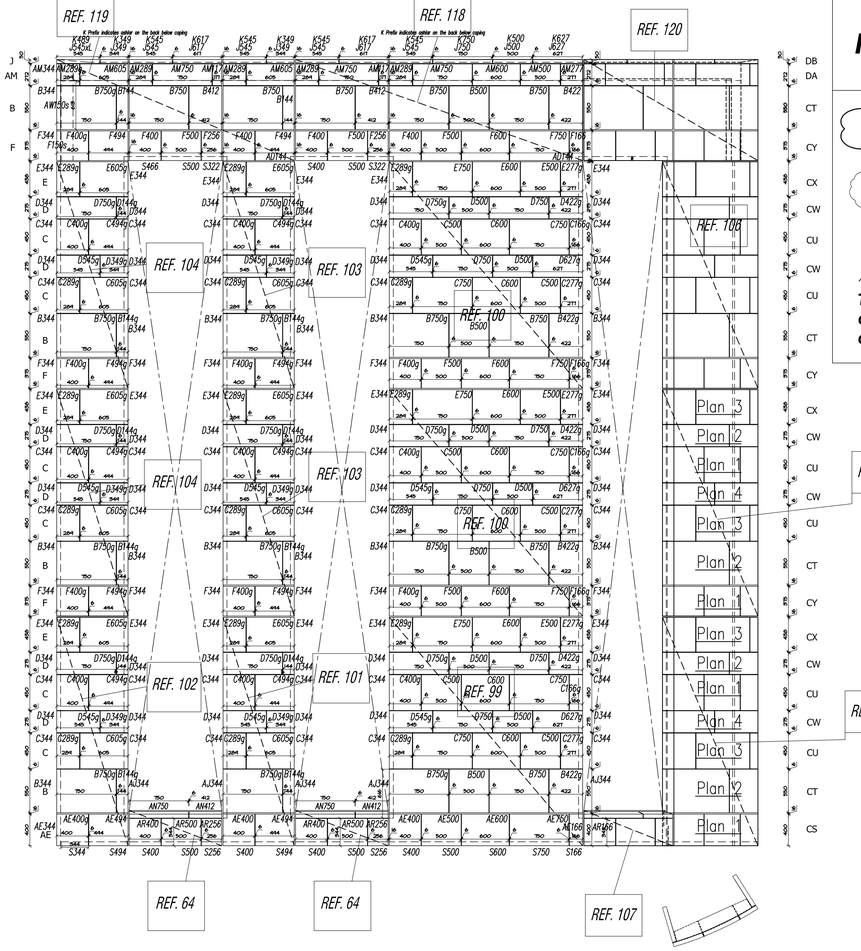

EAST ELEVATION

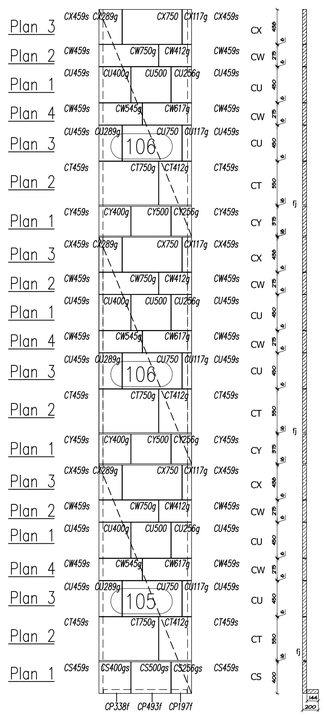

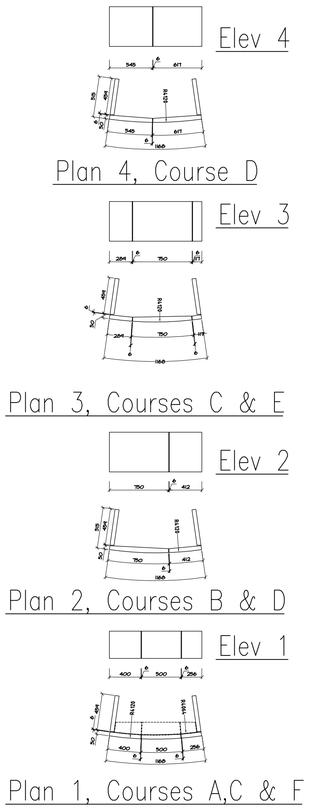

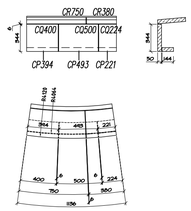

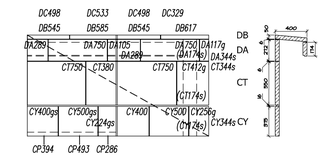

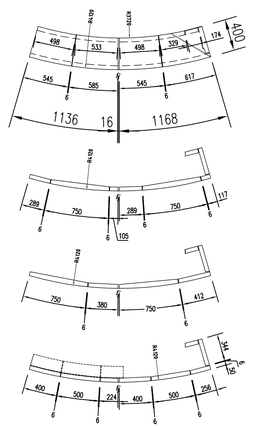

STATUS

FOR APPROVAL

= TO BE CONFIRMED

= REVISED DETAIL

Extent of Panel

This drawing to read in conjunction with TRENT drawing 1726/GA/004

Rev.	Date.	Comments.
A	30.11.05	Numbering updated.

HORAN KEOGAN RYAN
Studio 7
Wooton Street
London
SE1 8TG

Trent STONE LIMITED
COLWICK
NOTTINGHAM
NG4 2BG
TEL. 0115 987 9747
FAX. 0115 987 9948

CREATED BY
stewart design (uk) limited
the old bakery, sheep street, charlbury, chipping norton, oxon, uk, OX7 3RR
tel: +44 (0) 1608 811500 fax: +44 (0) 1608 811700
e-mail : design@stewartdesign.co.uk website : www.stewartdesign.co.uk

Contract Title:	Drawing Title:	Scale: NTS
Westminster Theatre	***Stone Numbering***	Date: NOV 2005
12 Palace Street	***to Panels***	Drawn: ATK
London SW1	***East Elevation***	Drawing No: **05109-04-01** REVA